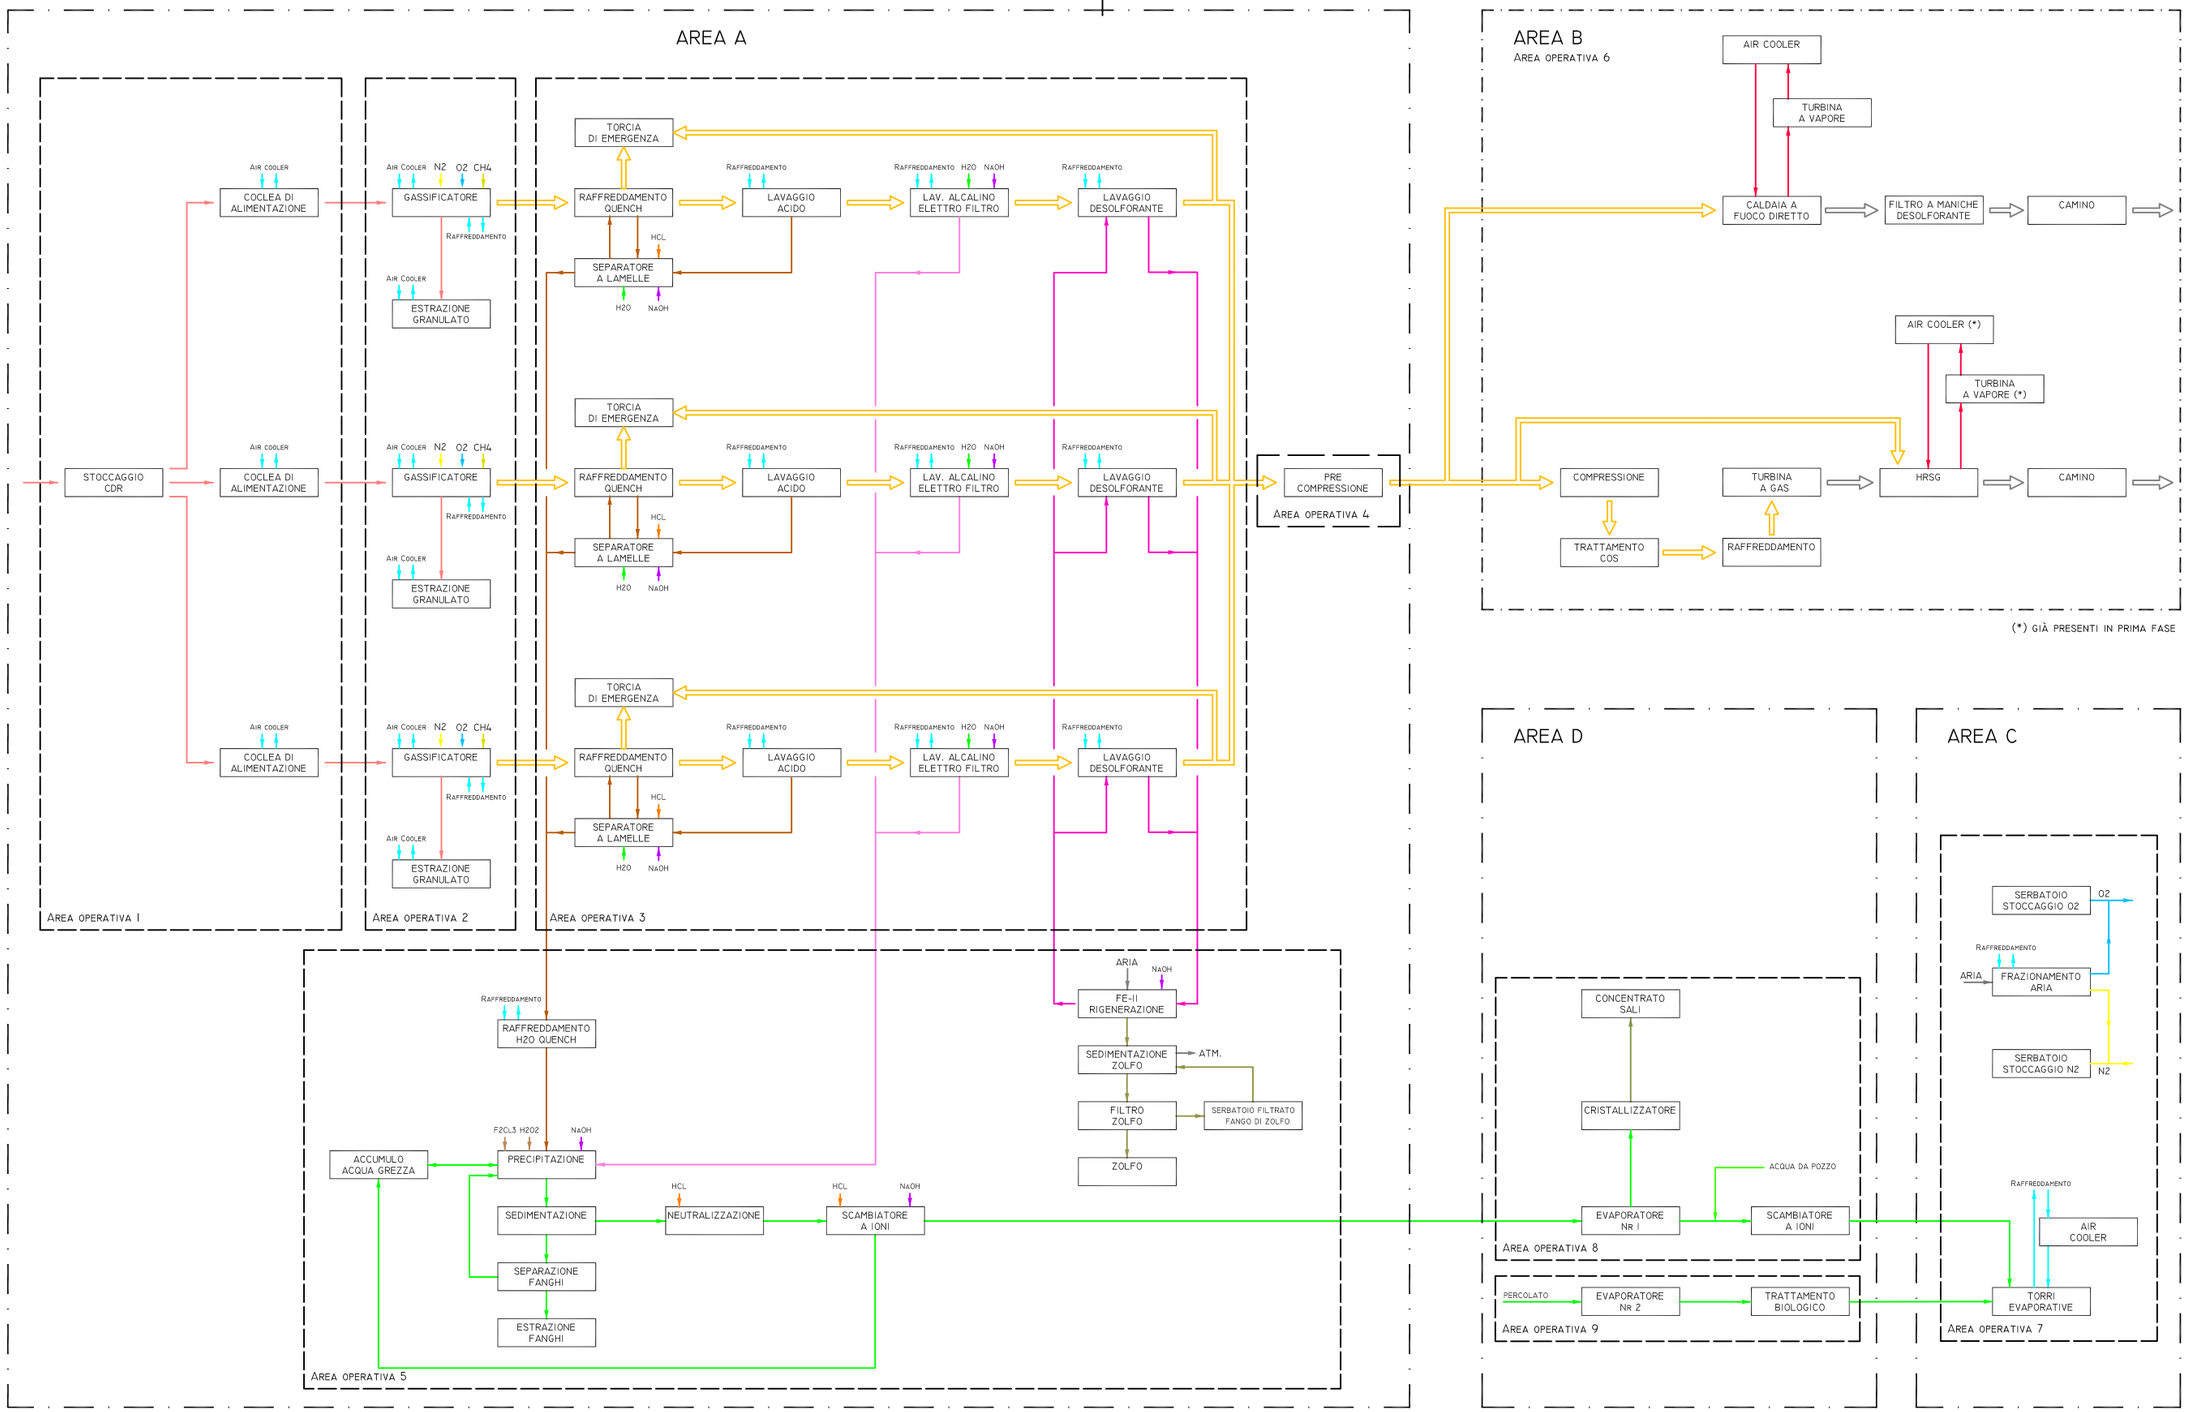

MGI-PFA-AA0-021	01	01	REV. 00	MS 16/09/08	MS 16/09/08	LS 16/09/08
DRAWING NUMBER	PAGE	OF	FIRST EMISSION	PREPARED	CONTROLLED	APPROVED

SCHEMA A BLOCCHI GENERALE AREE OPERATIVE

SUBSTITUTE FOR:
SUBSTITUTED BY:
SUPPLIER NUMBER:
SCALE:
LANGUAGE:
ORIG. SIZE:

FullCircle dal CDR, al gas, all'energia

7-HILLS ENVIRONMENTAL ENGINEERING & CONSULTING S.A.

CONSORZIO LAZIALE RIFIUTI